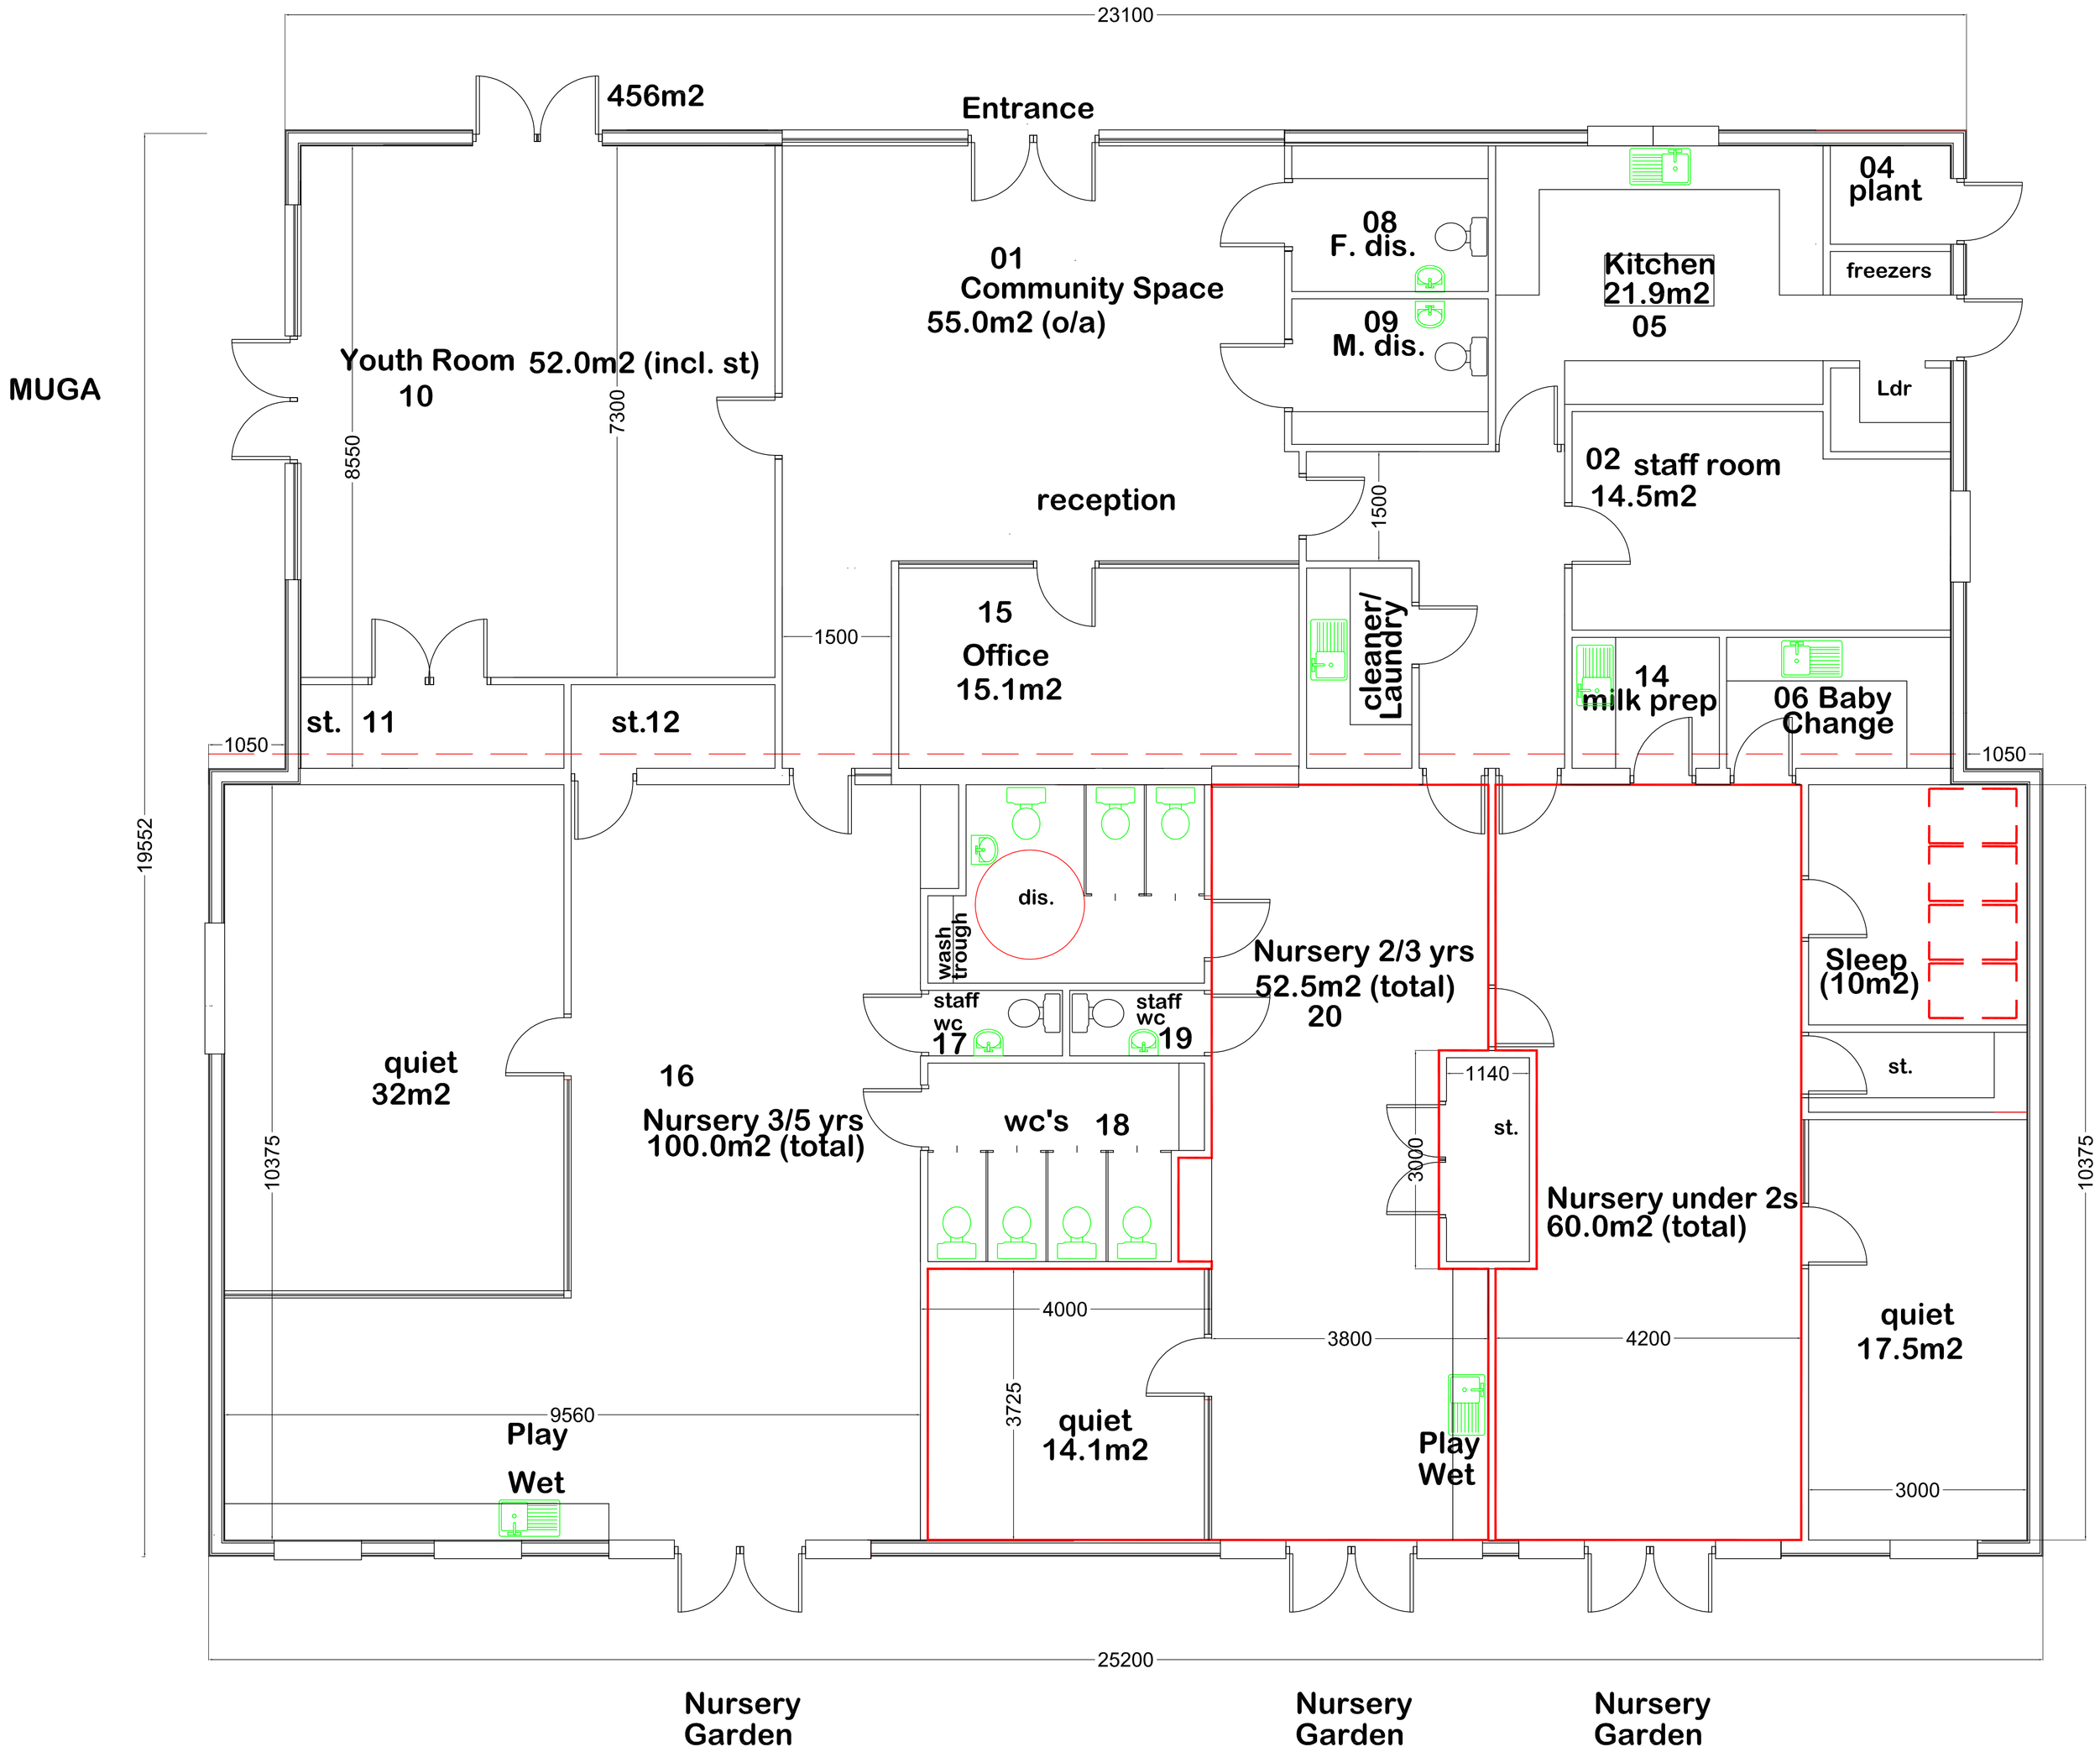

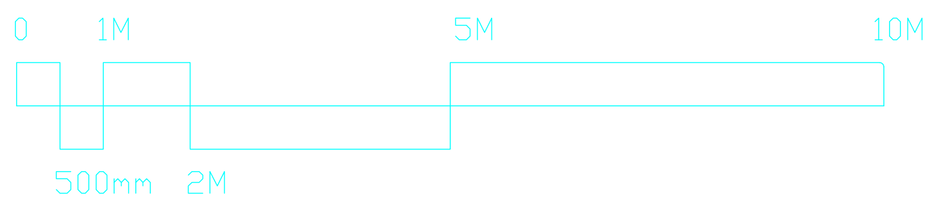

SCALE 1/50	TITLE Proposed Nursery	PETER GALLOWAY PARTNERSHIP
DATE June 20	Emsworth	pgp ARCHITECTS
CONTRACTOR MUST CHECK ALL DIMENSIONS ON SITE AND ANY DISCREPANCIES AND TO BE VERIFIED FROM DRAWINGS. ANY DISCREPANCIES MUST BE REPORTED TO THE ARCHITECT BEFORE PROCEEDING © COPYRIGHT	DETAIL Floor Plan	
AUTHOR PG	DRAWING No 19/700/P02	HAVANT, HAMPSHIRE PO9 1RA TEL. 02392 483153 MOB. 07808 483362